DATED: 02/08/06

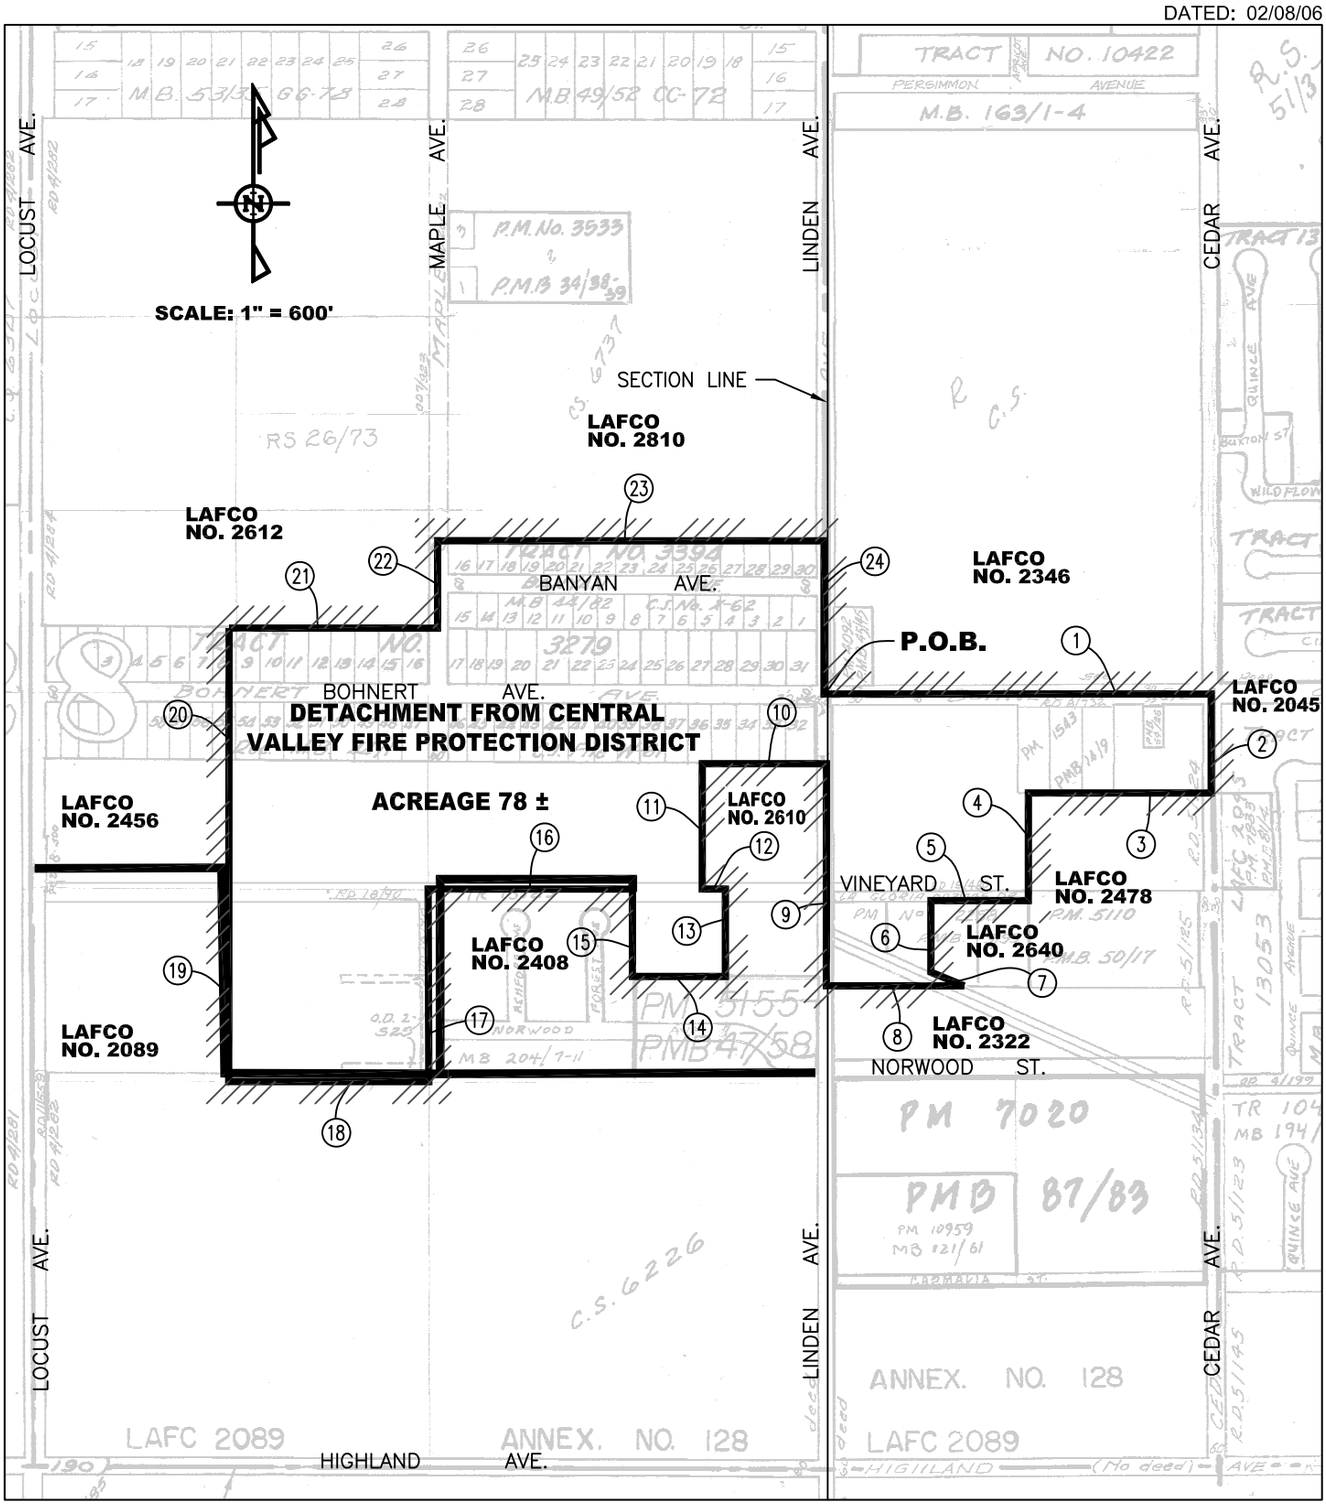

LEGEND

Detachment from the Central Valley Fire Protection District

City of Rialto Boundary

REVISION DATE: 04/11/06

0' 600' 1200'

SCALE: 1"= 600'

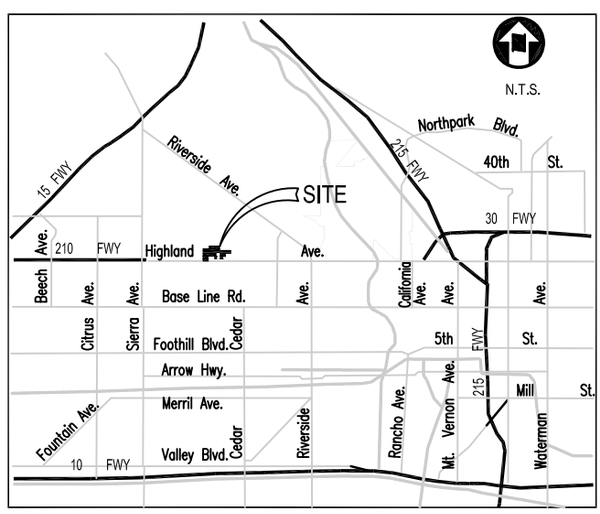

VICINITY MAP

AFFECTED AGENCIES:

CITY OF FONTANA
CENTRAL VALLEY FIRE PROTECTION DISTRICT

LAFCO _____
DETACHMENT FROM CENTRAL VALLEY FIRE PROTECTION DISTRICT

PREPARED FOR:

City of Fontana

LAFCO Area 5 - Detachment from Central Valley FPD
(Bohnert Avenue - Rialto sphere)

AREA 5

PREPARED BY:

PFEILER & ASSOCIATES ENGINEERS, INC.
CIVIL ENGINEERING & LAND SURVEYING
660 N. Diamond Bar Blvd. Suite 100, Diamond Bar, Ca 91765
Telephone (909) 860-5850 Fax (909) 860-3967

LICENSED LAND SURVEYOR MARK P. PFEILER L.S. 5959 EXP. 12-31-06 STATE OF CALIFORNIA

MARK P. PFEILER L.S. 5959
EXPIRES 12-31-06

DATE

SHEET 1 OF 1

P:\25089-A\NEW FIRE AREAS\25089-A-2-1-06.DWG