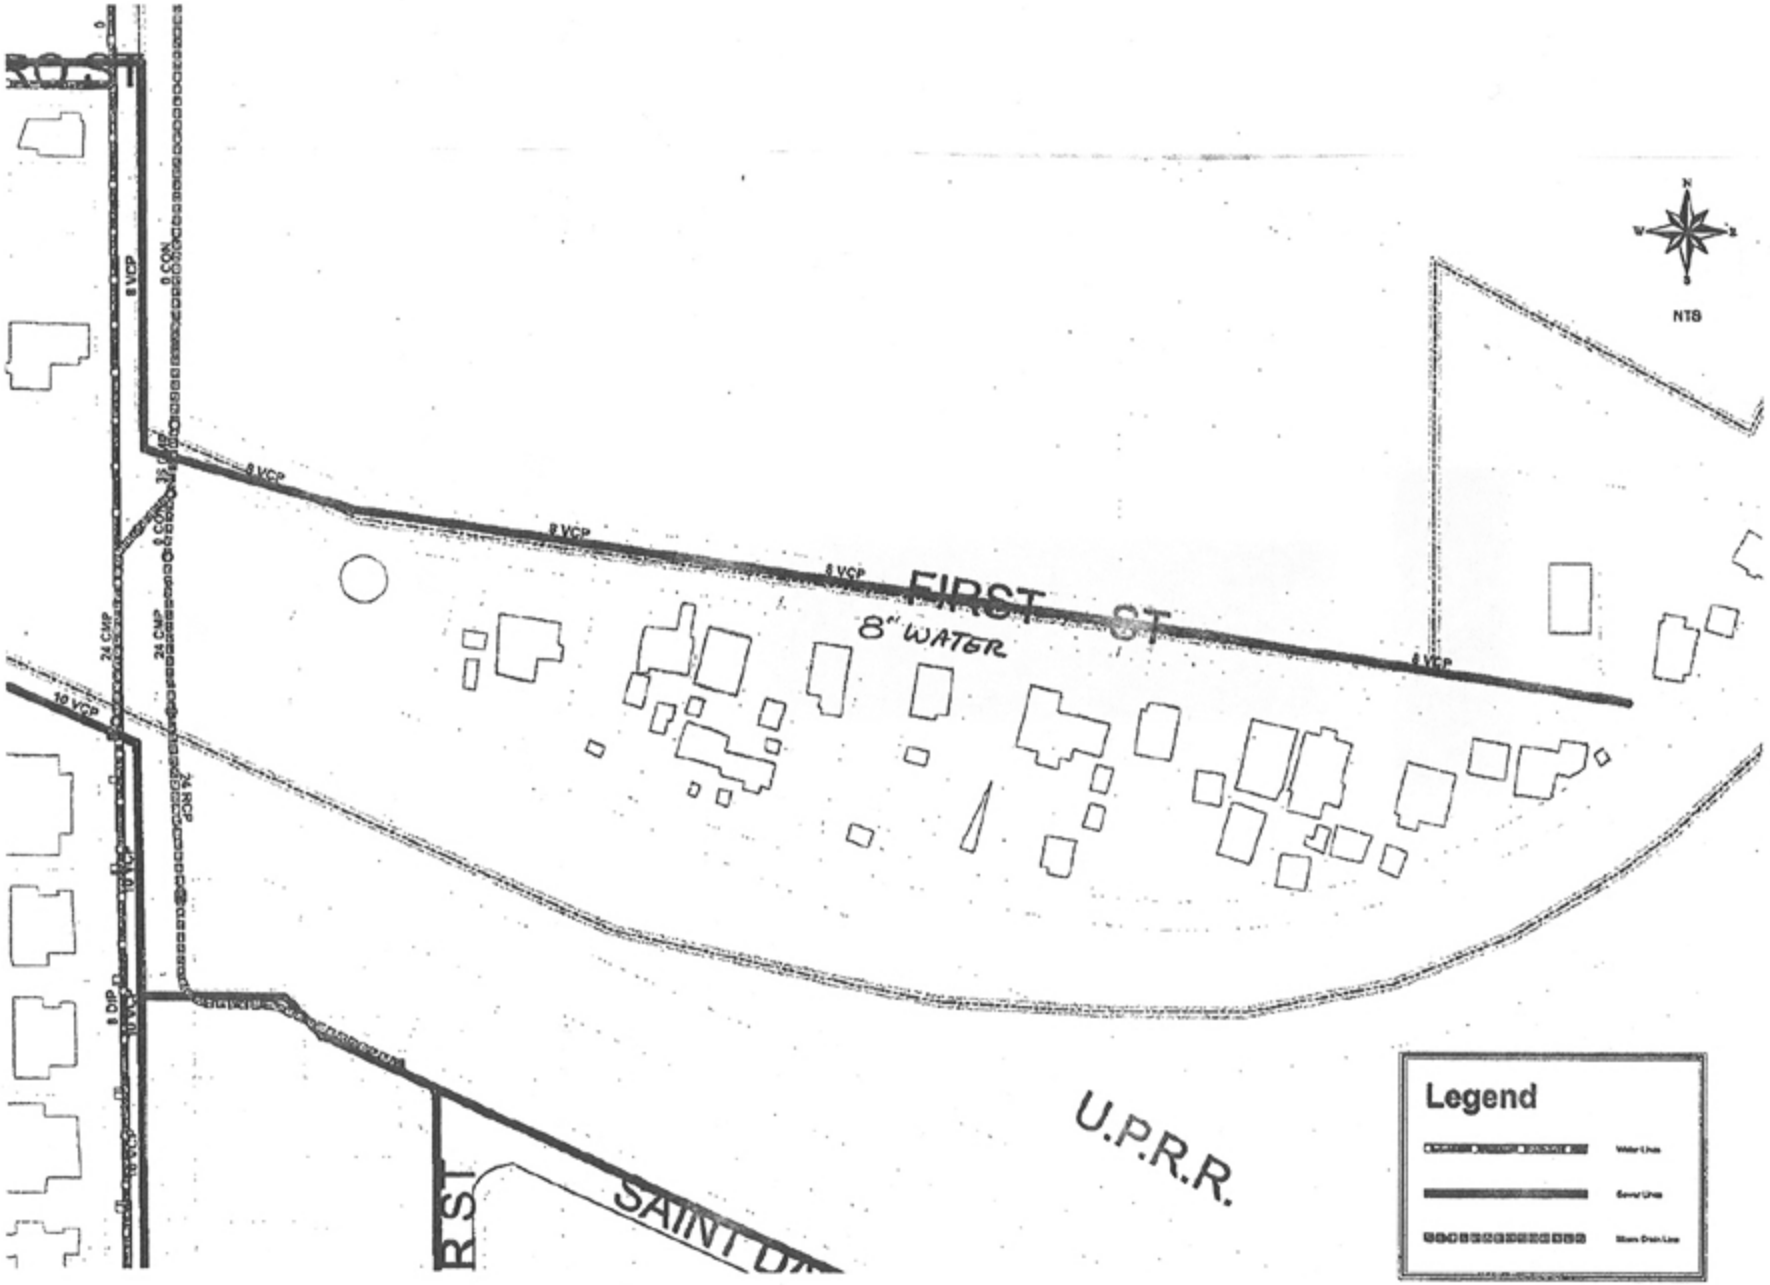

FIRST ST
8" WATER
U.P.R.R.
SAINT DA
R ST
8 VCP
10 VCP
24 CMP
24 RCP
8 DIP
NTS
Legend